CUYAHOGA COUNTY
SANITARY ENGINEER
ROBERT C. KLAIBER Jr., P.E., P.S.

MAYFIELD VILLAGE SERVICE MAP

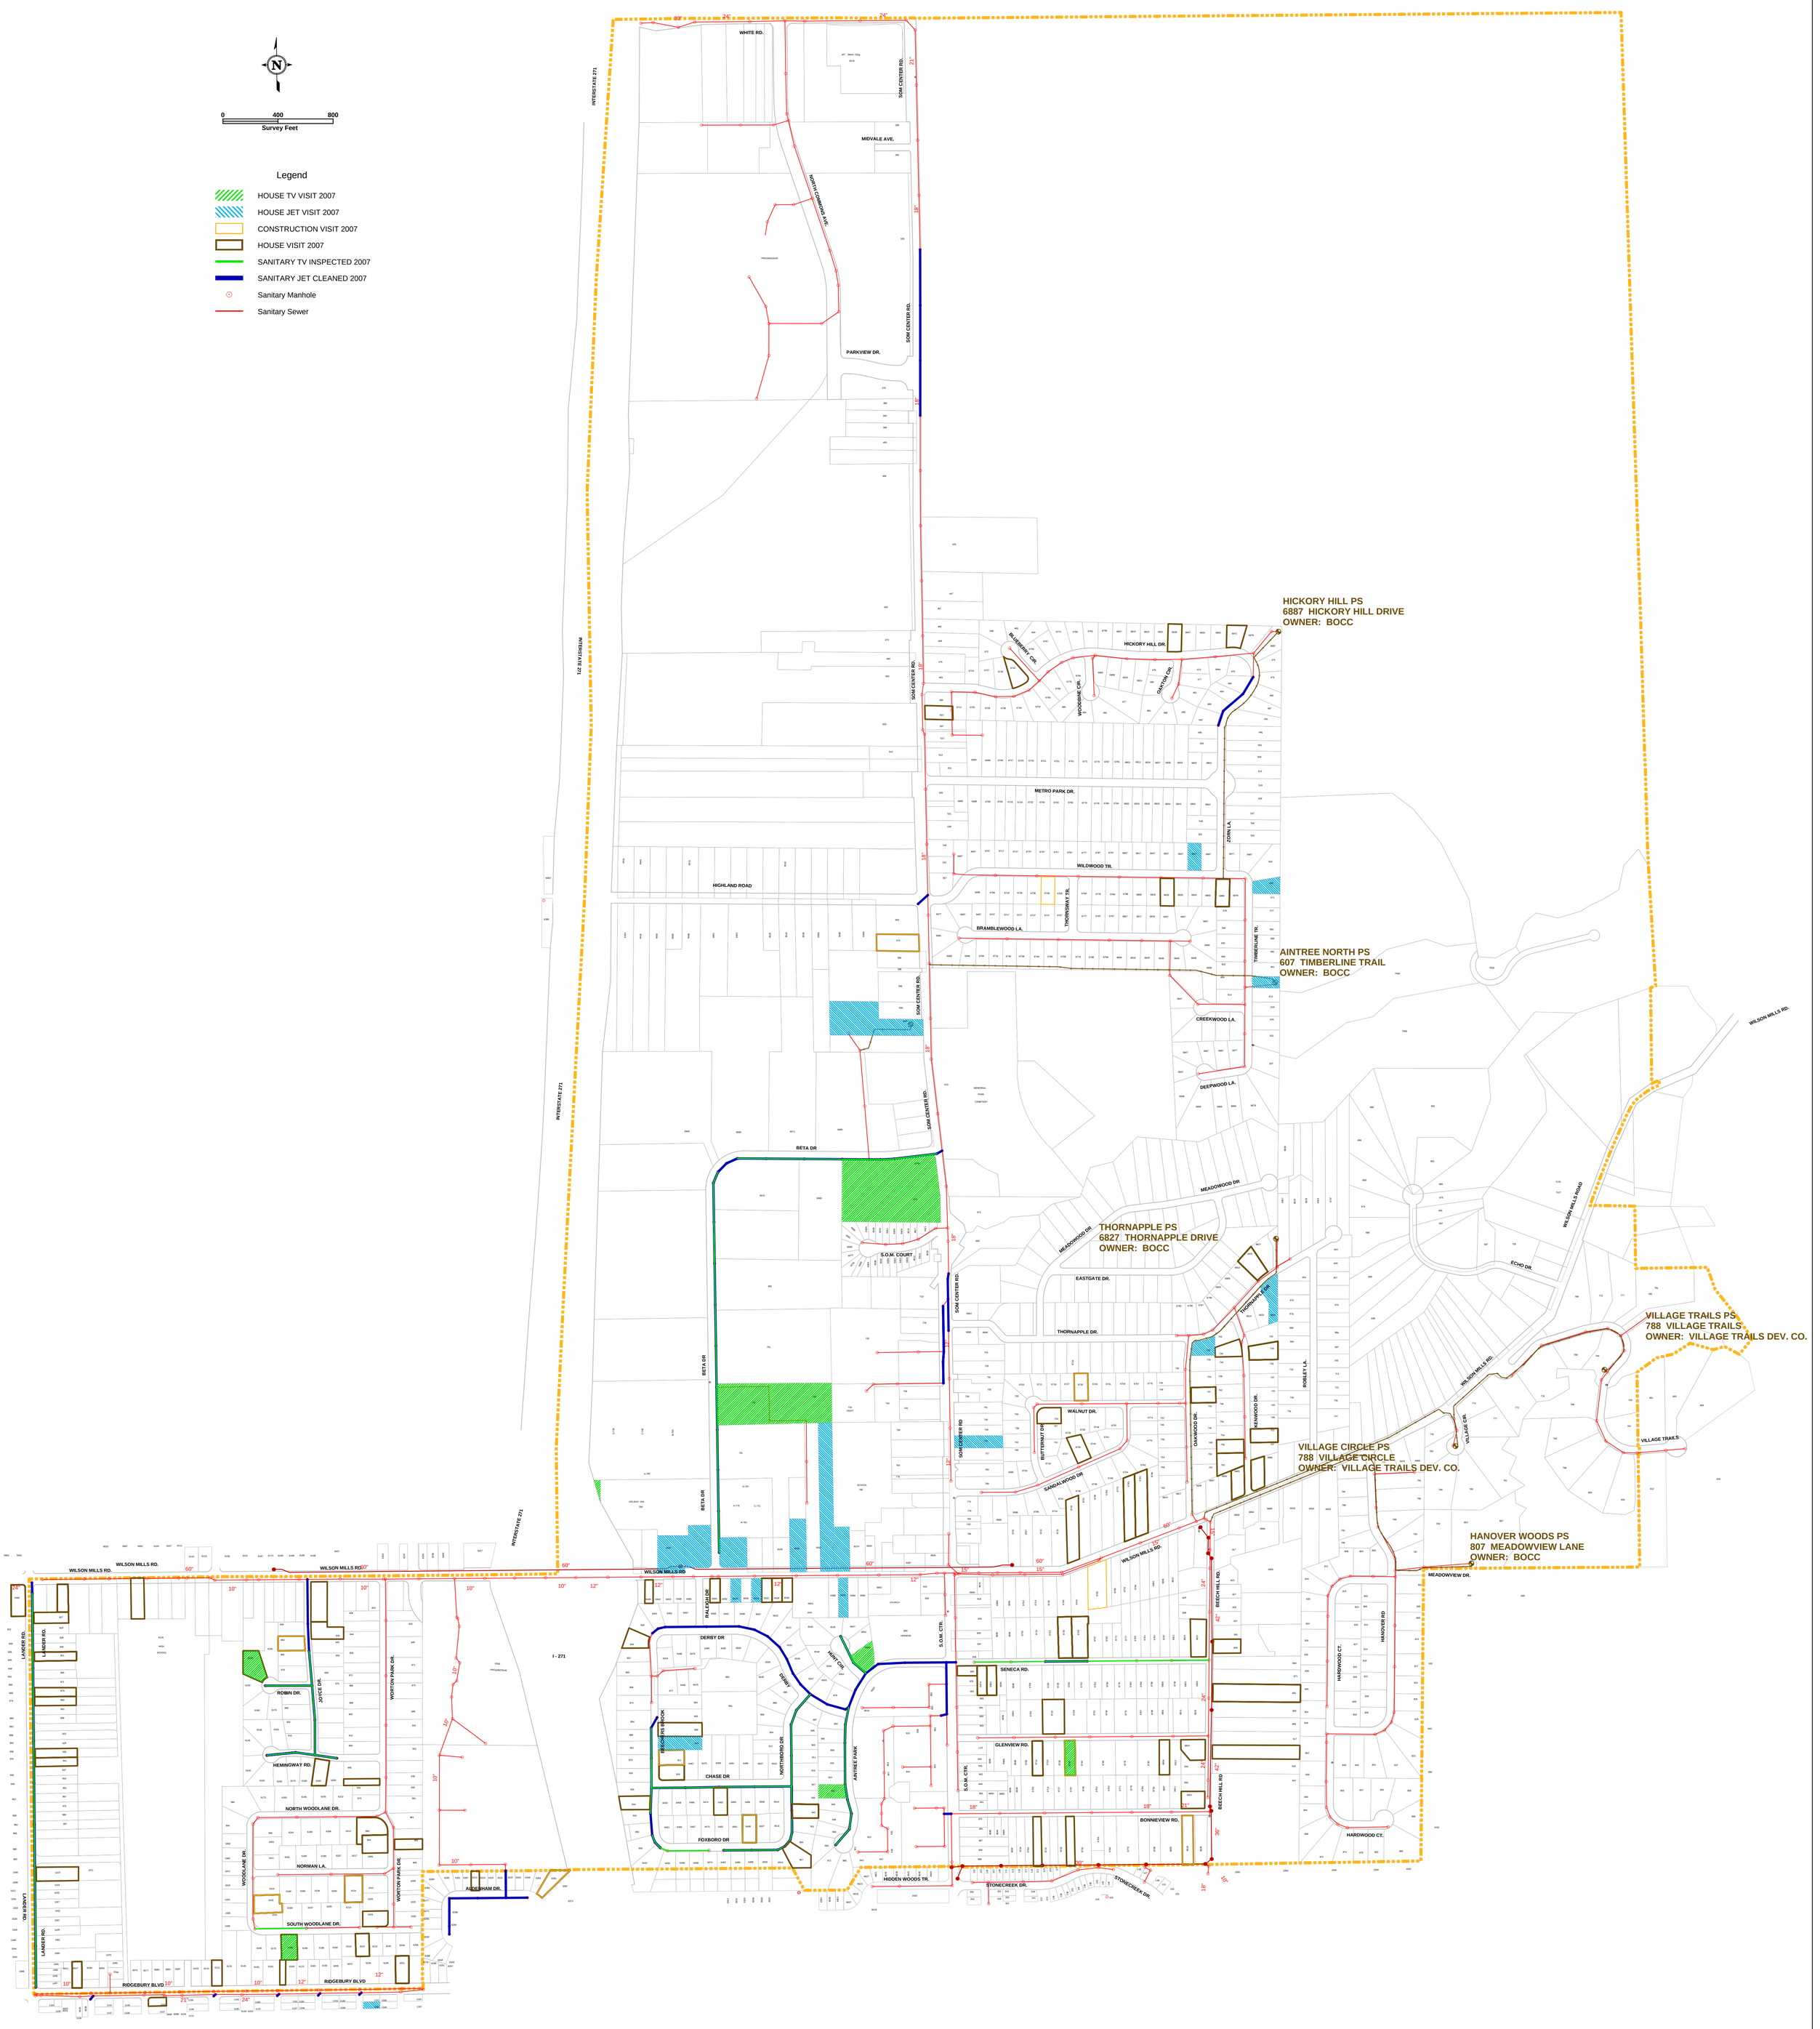

NOTE: THIS MAP IS FOR REVIEW PURPOSES ONLY. MAINLINES MAY HAVE BEEN JET CLEANED OR TV INSPECTED MULTIPLE TIMES OVER THE DATES SHOWN, THOUGH SYMBOLIZED ON THE MAP ONLY ONCE. ADDRESS RECORDS ARE UNDER-REPRESENTED. MORE VISITS WERE MADE THAN ARE SHOWN.